


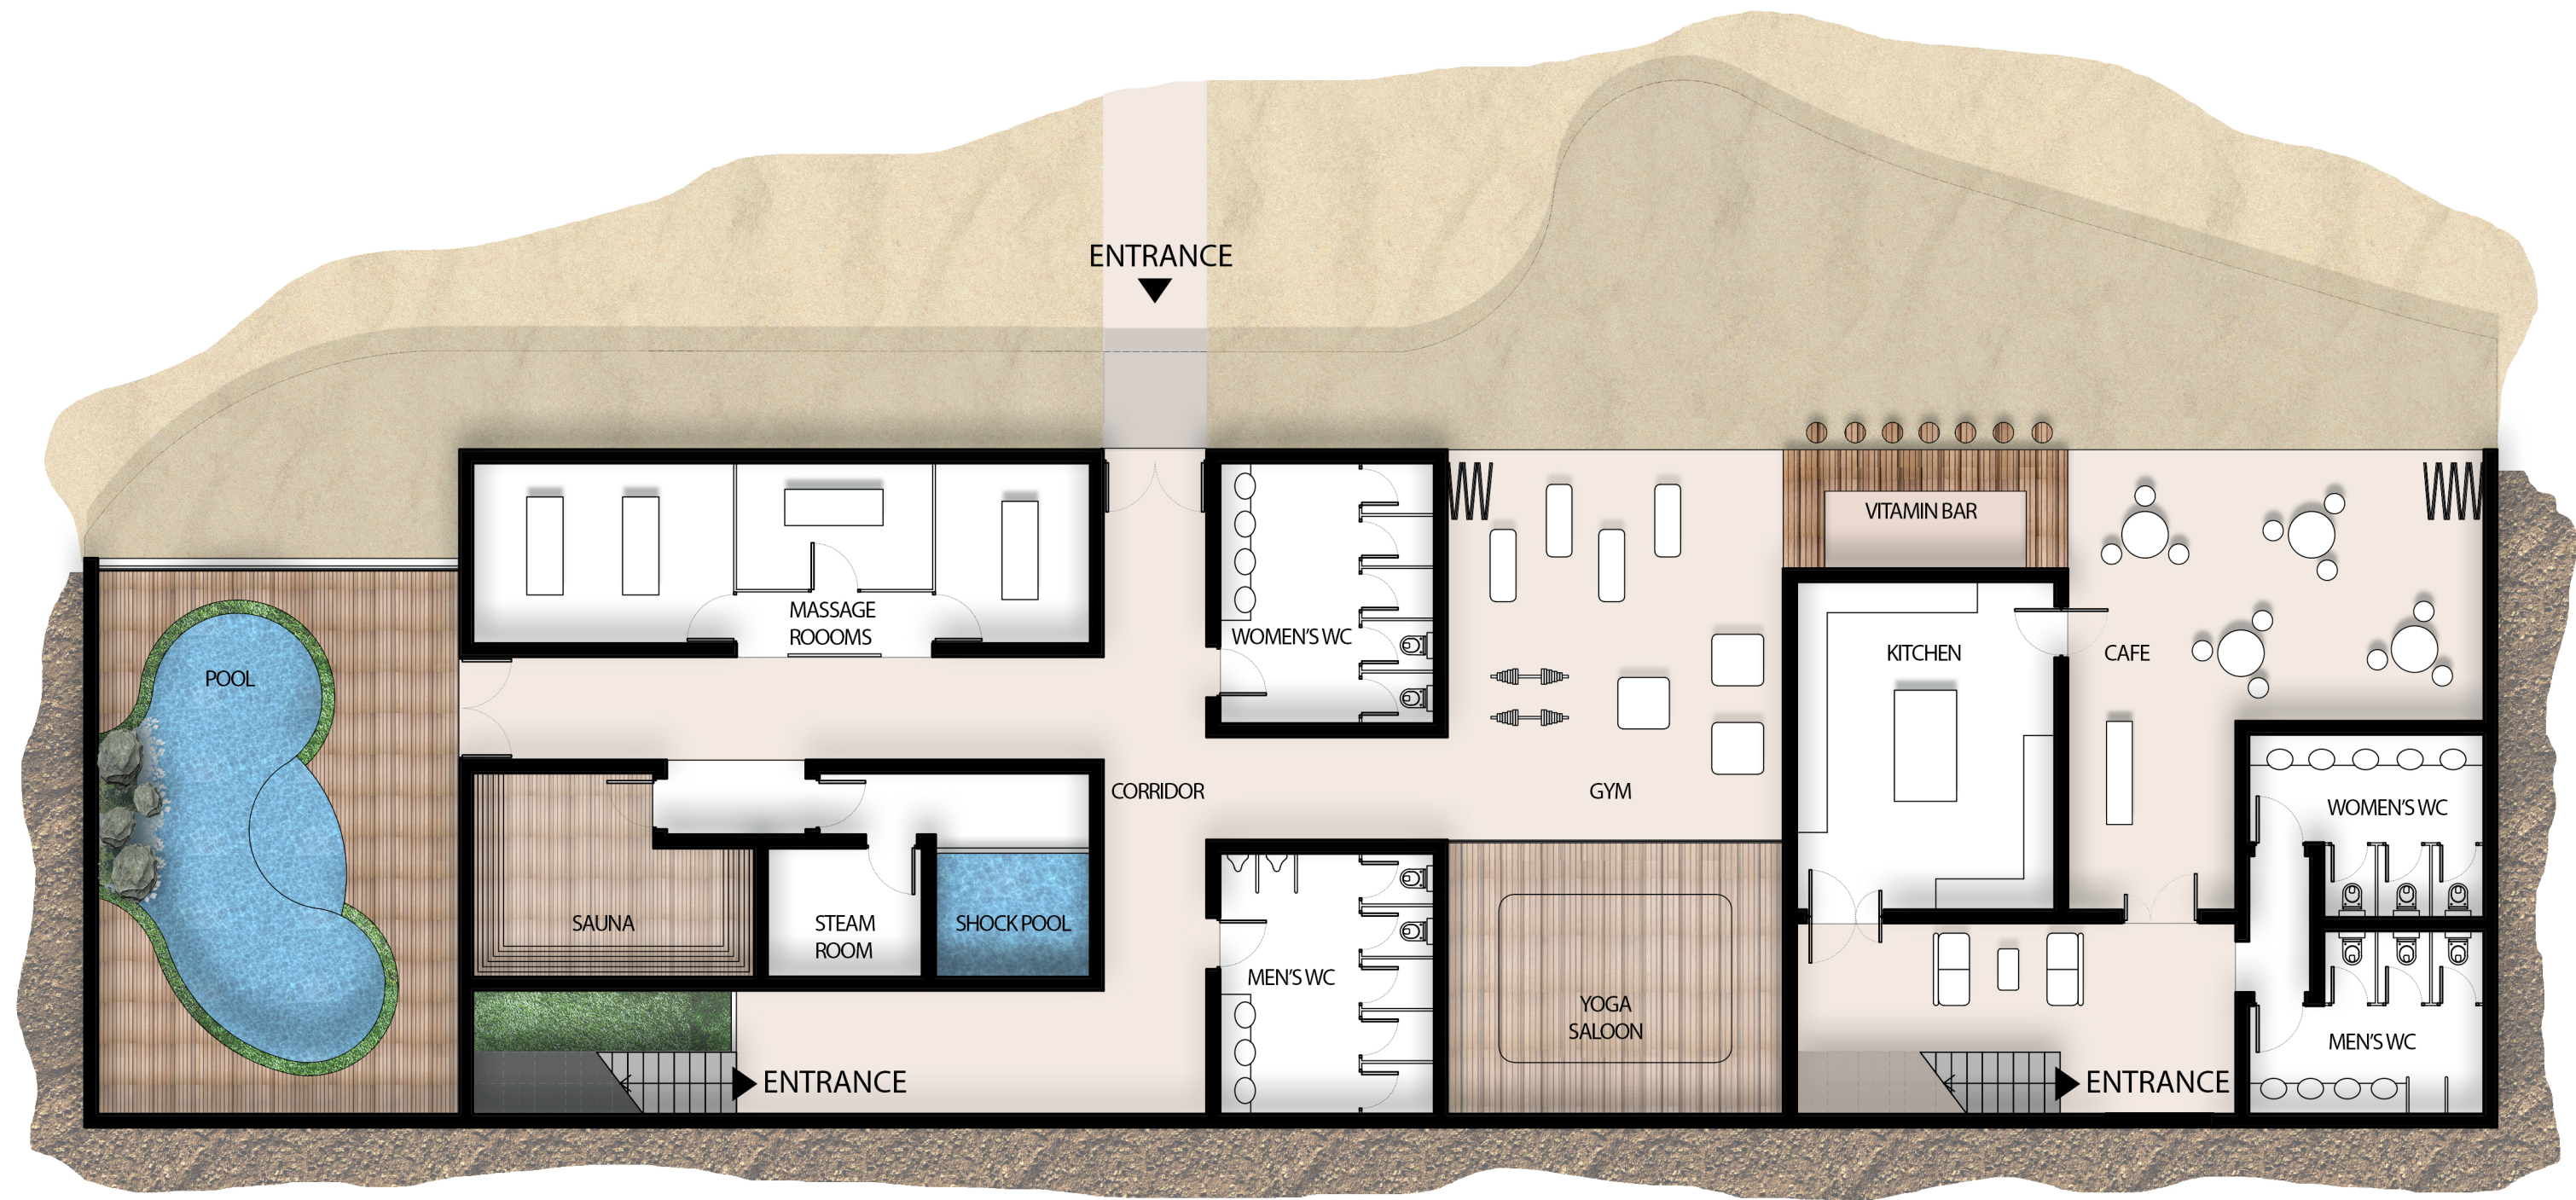

BASEMENT - SPA PLAN